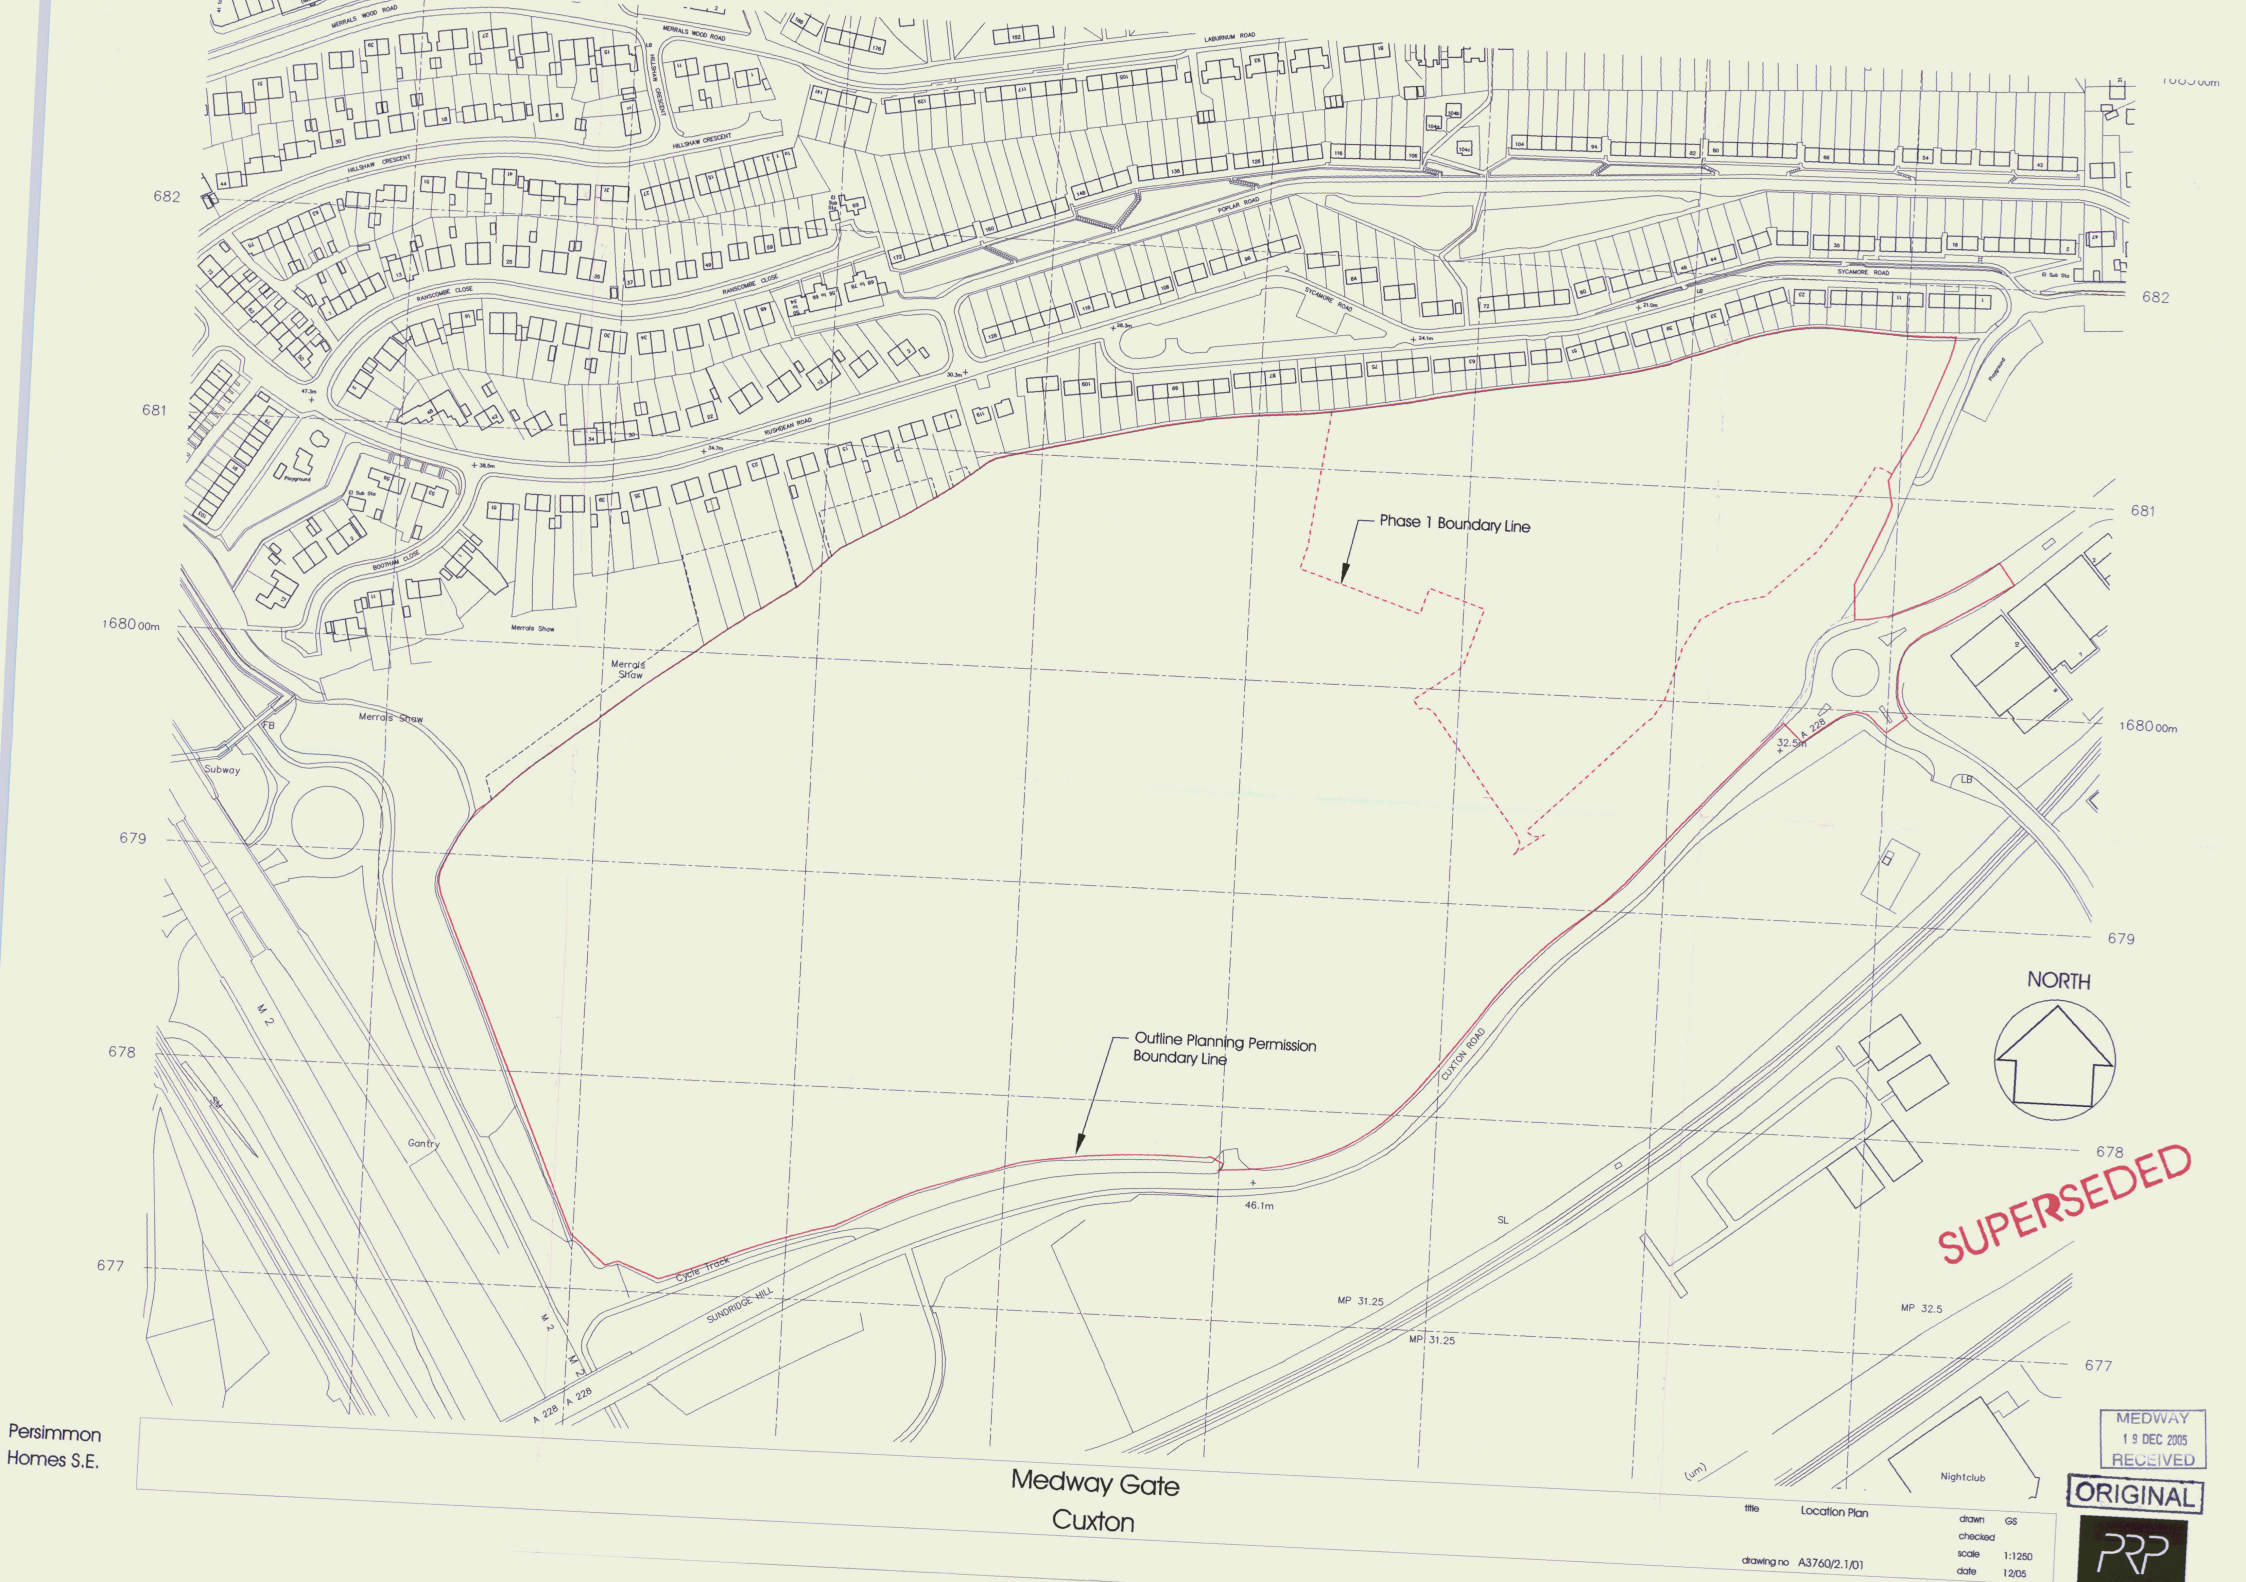

Persimmon Homes S.E.

Medway Gate
Cuxton

title Location Plan

drawing no A3760/2.1/01

drawn GS
checked
scale 1:1250
date 12/05

MEDWAY
19 DEC 2005
RECEIVED

ORIGINAL

PRP